


Exhibit AHS-MK-12

Revised Illustrative Site Plan

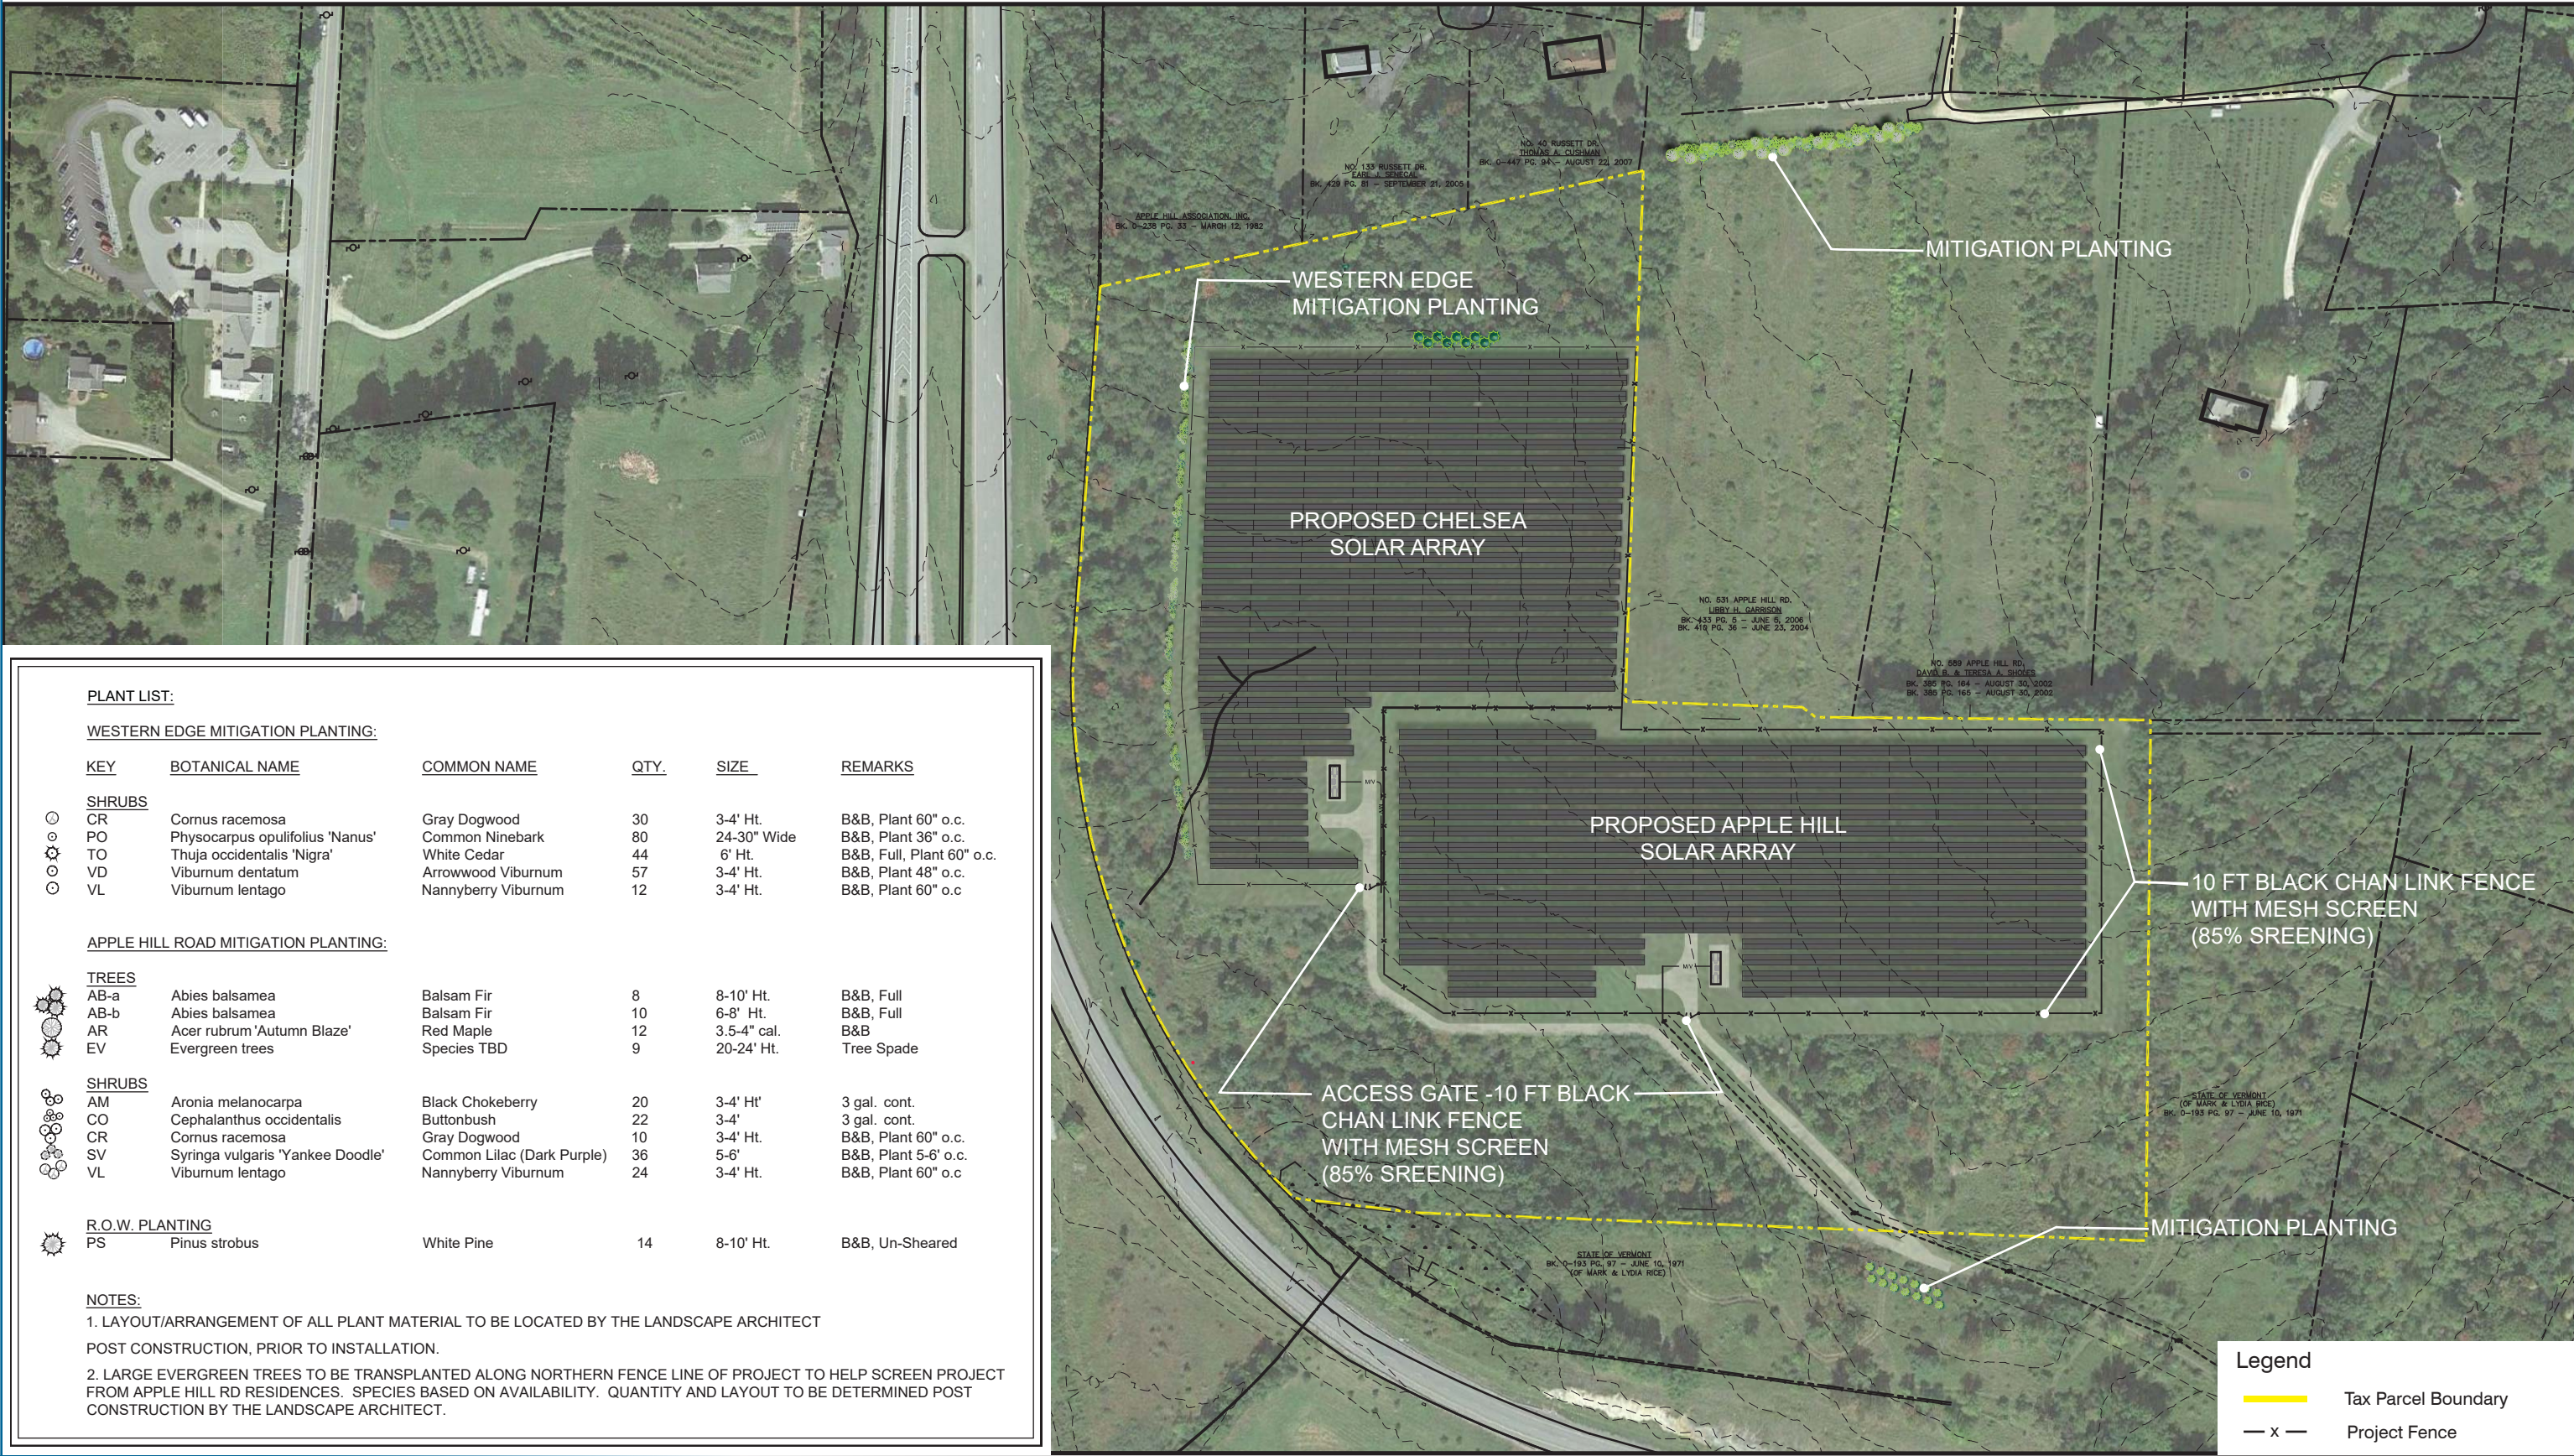

PLANT LIST:

WESTERN EDGE MITIGATION PLANTING:

KEY	BOTANICAL NAME	COMMON NAME	QTY.	SIZE	REMARKS
SHRUBS					
CR	Cornus racemosa	Gray Dogwood	30	3-4' Ht.	B&B, Plant 60" o.c.
PO	Physocarpus opulifolius 'Nanus'	Common Ninebark	80	24-30" Wide	B&B, Plant 36" o.c.
TO	Thuja occidentalis 'Nigra'	White Cedar	44	6' Ht.	B&B, Full, Plant 60" o.c.
VD	Viburnum dentatum	Arrowwood Viburnum	57	3-4' Ht.	B&B, Plant 48" o.c.
VL	Viburnum lentago	Nannyberry Viburnum	12	3-4' Ht.	B&B, Plant 60" o.c.

APPLE HILL ROAD MITIGATION PLANTING:

TREES					
AB-a	Abies balsamea	Balsam Fir	8	8-10' Ht.	B&B, Full
AB-b	Abies balsamea	Balsam Fir	10	6-8' Ht.	B&B, Full
AR	Acer rubrum 'Autumn Blaze'	Red Maple	12	3.5-4" cal.	B&B
EV	Evergreen trees	Species TBD	9	20-24' Ht.	Tree Spade


SHRUBS					
AM	Aronia melanocarpa	Black Chokeberry	20	3-4' Ht'	3 gal. cont.
CO	Cephalanthus occidentalis	Buttonbush	22	3-4'	3 gal. cont.
CR	Cornus racemosa	Gray Dogwood	10	3-4' Ht.	B&B, Plant 60" o.c.
SV	Syringa vulgaris 'Yankee Doodle'	Common Lilac (Dark Purple)	36	5-6'	B&B, Plant 5-6" o.c.
VL	Viburnum lentago	Nannyberry Viburnum	24	3-4' Ht.	B&B, Plant 60" o.c.

R.O.W. PLANTING					
PS	Pinus strobus	White Pine	14	8-10' Ht.	B&B, Un-Sheared

NOTES:

- LAYOUT/ARRANGEMENT OF ALL PLANT MATERIAL TO BE LOCATED BY THE LANDSCAPE ARCHITECT POST CONSTRUCTION, PRIOR TO INSTALLATION.
- LARGE EVERGREEN TREES TO BE TRANSPLANTED ALONG NORTHERN FENCE LINE OF PROJECT TO HELP SCREEN PROJECT FROM APPLE HILL RD RESIDENCES. SPECIES BASED ON AVAILABILITY. QUANTITY AND LAYOUT TO BE DETERMINED POST CONSTRUCTION BY THE LANDSCAPE ARCHITECT.

Prepared By:

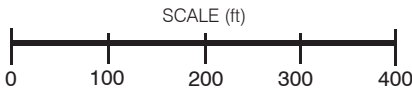

Chelsea & Apple Hill Solar Projects

SITE PLAN

October 2017