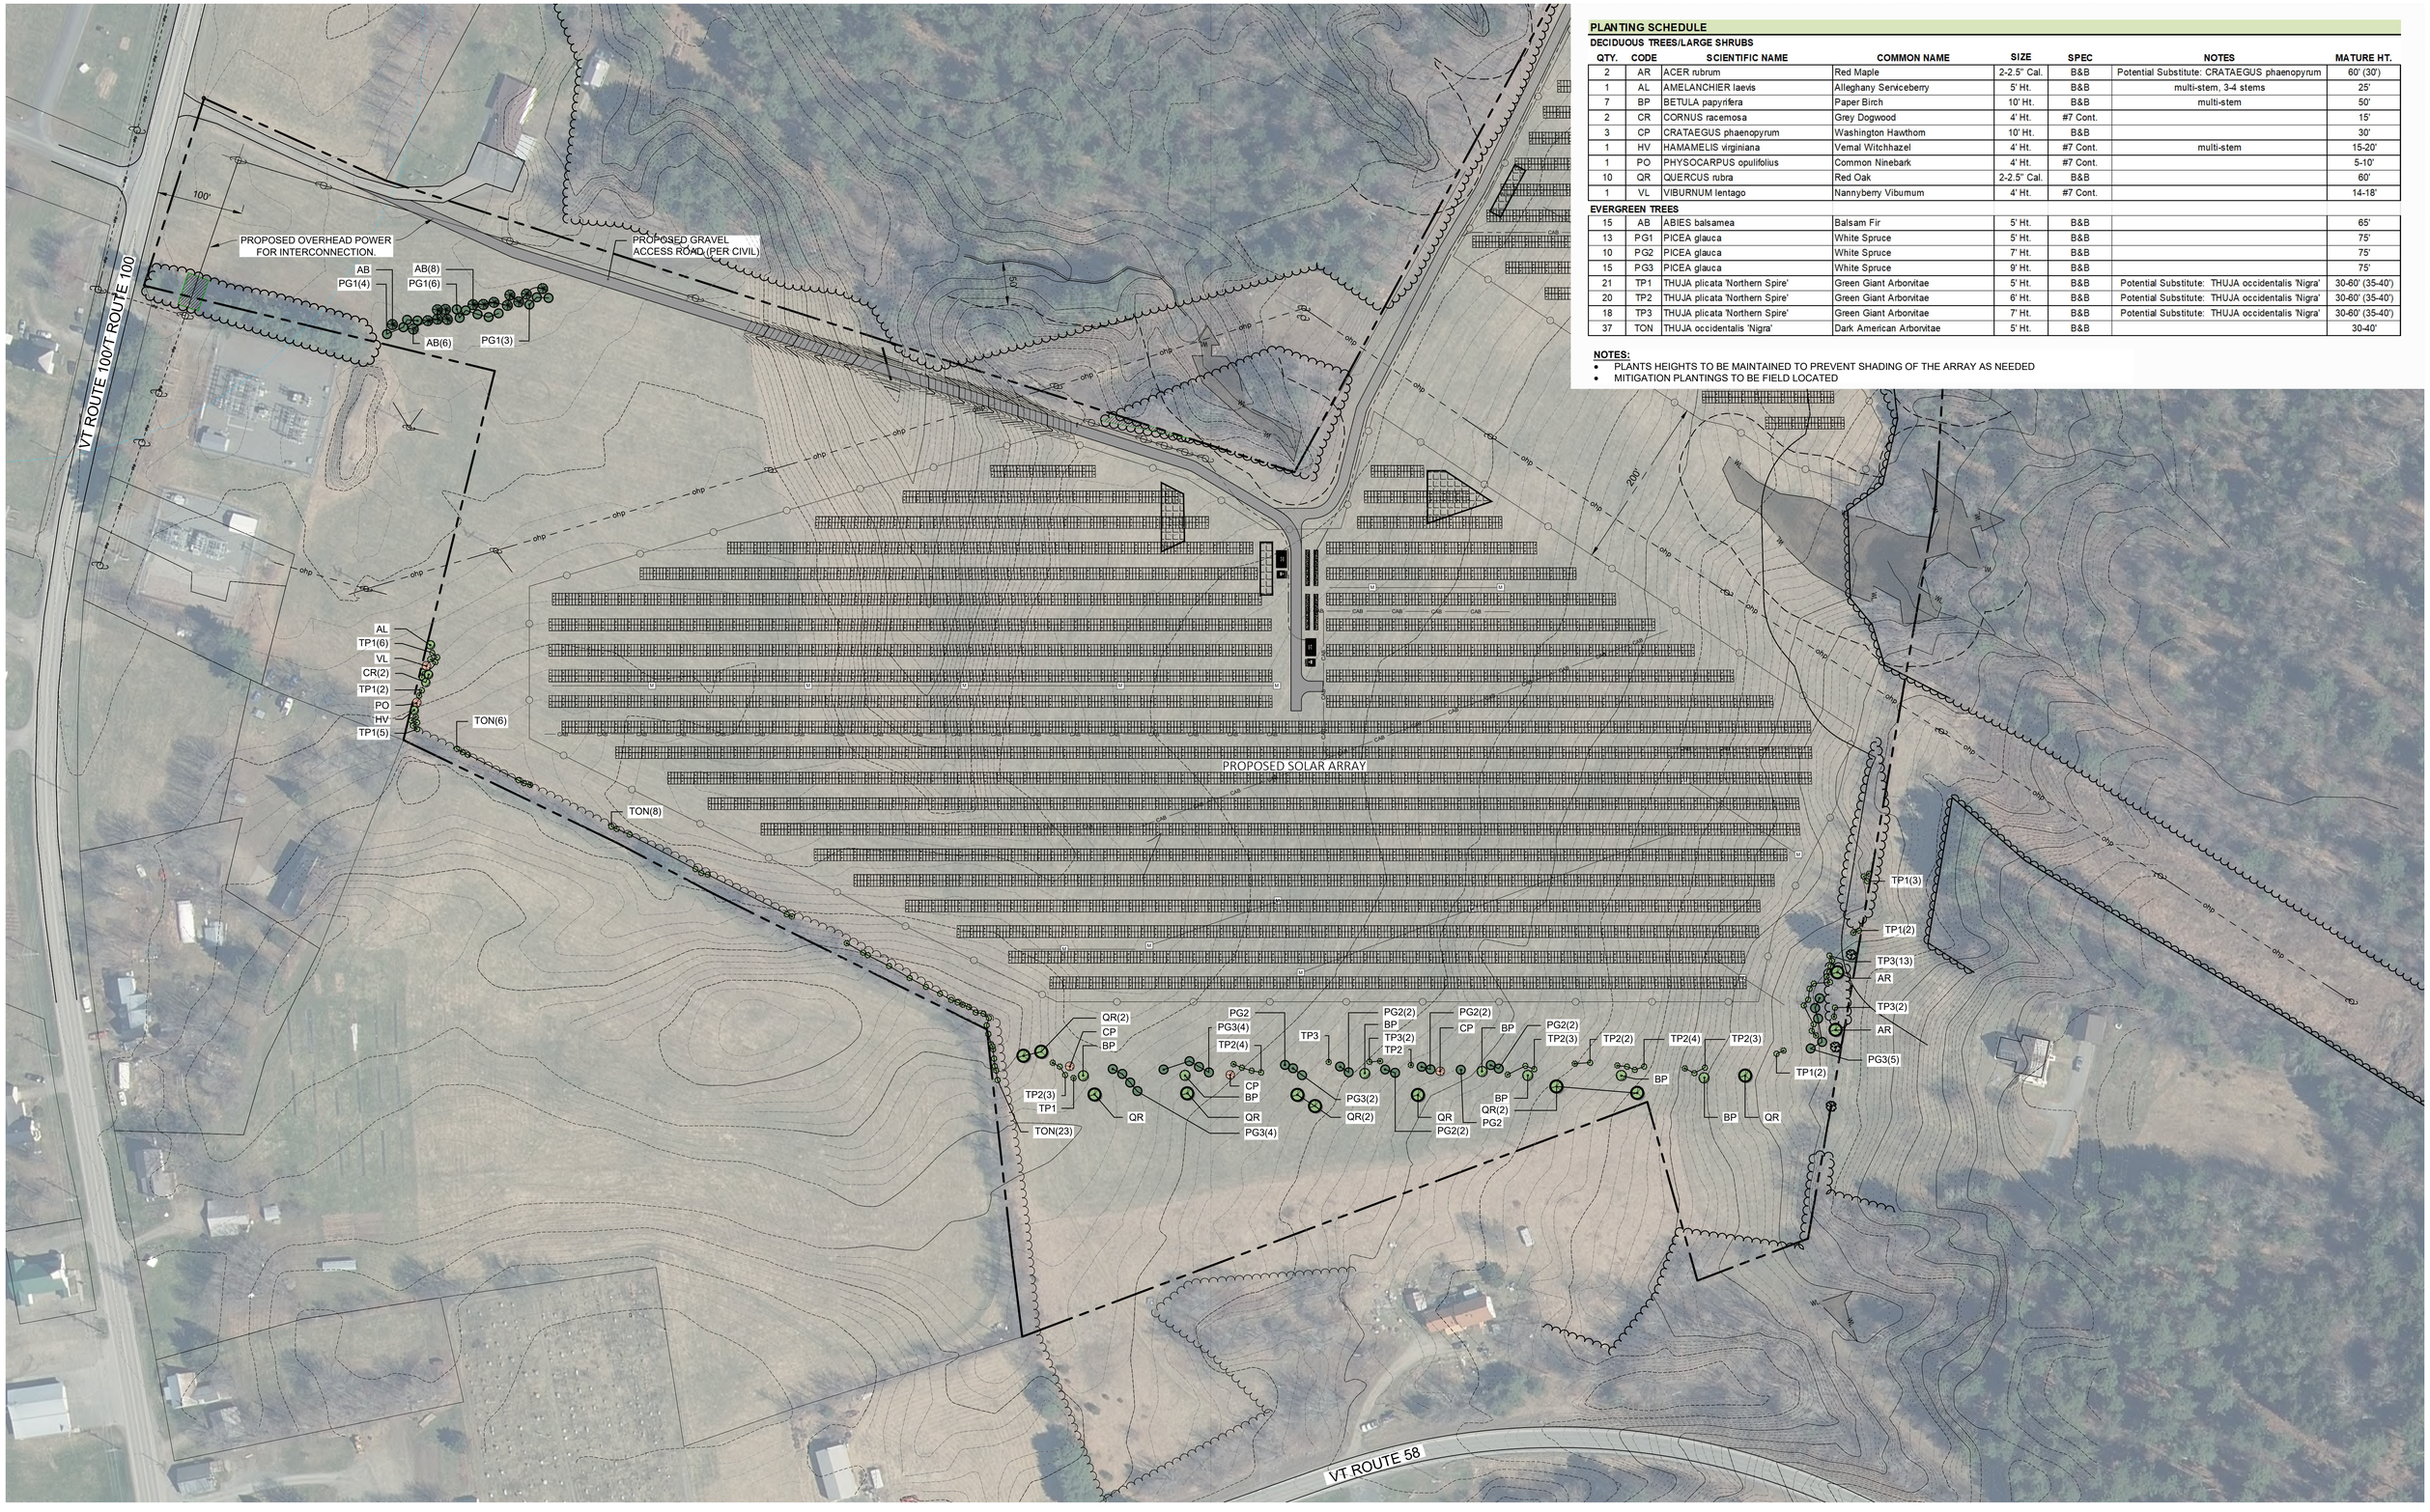

PLANTING SCHEDULE

DECIDUOUS TREES/LARGE SHRUBS

QTY.	CODE	SCIENTIFIC NAME	COMMON NAME	SIZE	SPEC	NOTES	MATURE HT.
2	AR	ACER rubrum	Red Maple	2-2.5" Cal.	B&B	Potential Substitute: CRATAEGUS phaenopyrum	60' (30')
1	AL	AMELANCHIER laevis	Alleghany Serviceberry	5' Ht.	B&B	multi-stem, 3-4 stems	25'
7	BP	BETULA papyrifera	Paper Birch	10' Ht.	B&B	multi-stem	50'
2	CR	CORNUS racemosa	Grey Dogwood	4' Ht.	#7 Cont.		15'
3	CP	CRATAEGUS phaenopyrum	Washington Hawthorn	10' Ht.	B&B		30'
1	HV	HAMAMELIS virginiana	Vernal Witchhazel	4' Ht.	#7 Cont.	multi-stem	15-20'
1	PO	PHYSOCARPUS opulifolius	Common Ninebark	4' Ht.	#7 Cont.		5-10'
10	QR	QUERCUS rubra	Red Oak	2-2.5" Cal.	B&B		60'
1	VL	VIBURNUM lentago	Nannyberry Viburnum	4' Ht.	#7 Cont.		14-18'

EVERGREEN TREES

15	AB	ABIES balsamea	Balsam Fir	5' Ht.	B&B		65'
13	PG1	PICEA glauca	White Spruce	5' Ht.	B&B		75'
10	PG2	PICEA glauca	White Spruce	7' Ht.	B&B		75'
15	PG3	PICEA glauca	White Spruce	9' Ht.	B&B		75'
21	TP1	THUJA plicata 'Northern Spire'	Green Giant Arborvitae	5' Ht.	B&B	Potential Substitute: THUJA occidentalis 'Nigra'	30-60' (35-40')
20	TP2	THUJA plicata 'Northern Spire'	Green Giant Arborvitae	6' Ht.	B&B	Potential Substitute: THUJA occidentalis 'Nigra'	30-60' (35-40')
18	TP3	THUJA plicata 'Northern Spire'	Green Giant Arborvitae	7' Ht.	B&B	Potential Substitute: THUJA occidentalis 'Nigra'	30-60' (35-40')
37	TON	THUJA occidentalis 'Nigra'	Dark American Arborvitae	5' Ht.	B&B		30-40'

NOTES:

- PLANTS HEIGHTS TO BE MAINTAINED TO PREVENT SHADING OF THE ARRAY AS NEEDED
- MITIGATION PLANTINGS TO BE FIELD LOCATED

T.J. BOYLE ASSOCIATES
LANDSCAPE ARCHITECTURE & PLANNING

REVISIONS	DATE	REVISIONS	DATE

SCALE: 1" = 80'
0 40' 80' 160'

LOWELL, VT
DATE: MAY 15, 2026

NS-JO-2 Appendix C (Rev.)

NORTHLAND SOLAR PROJECT
APPENDIX C - LANDSCAPE MITIGATION PLAN SHEET: L1