EXHIBIT GMP JRF-4

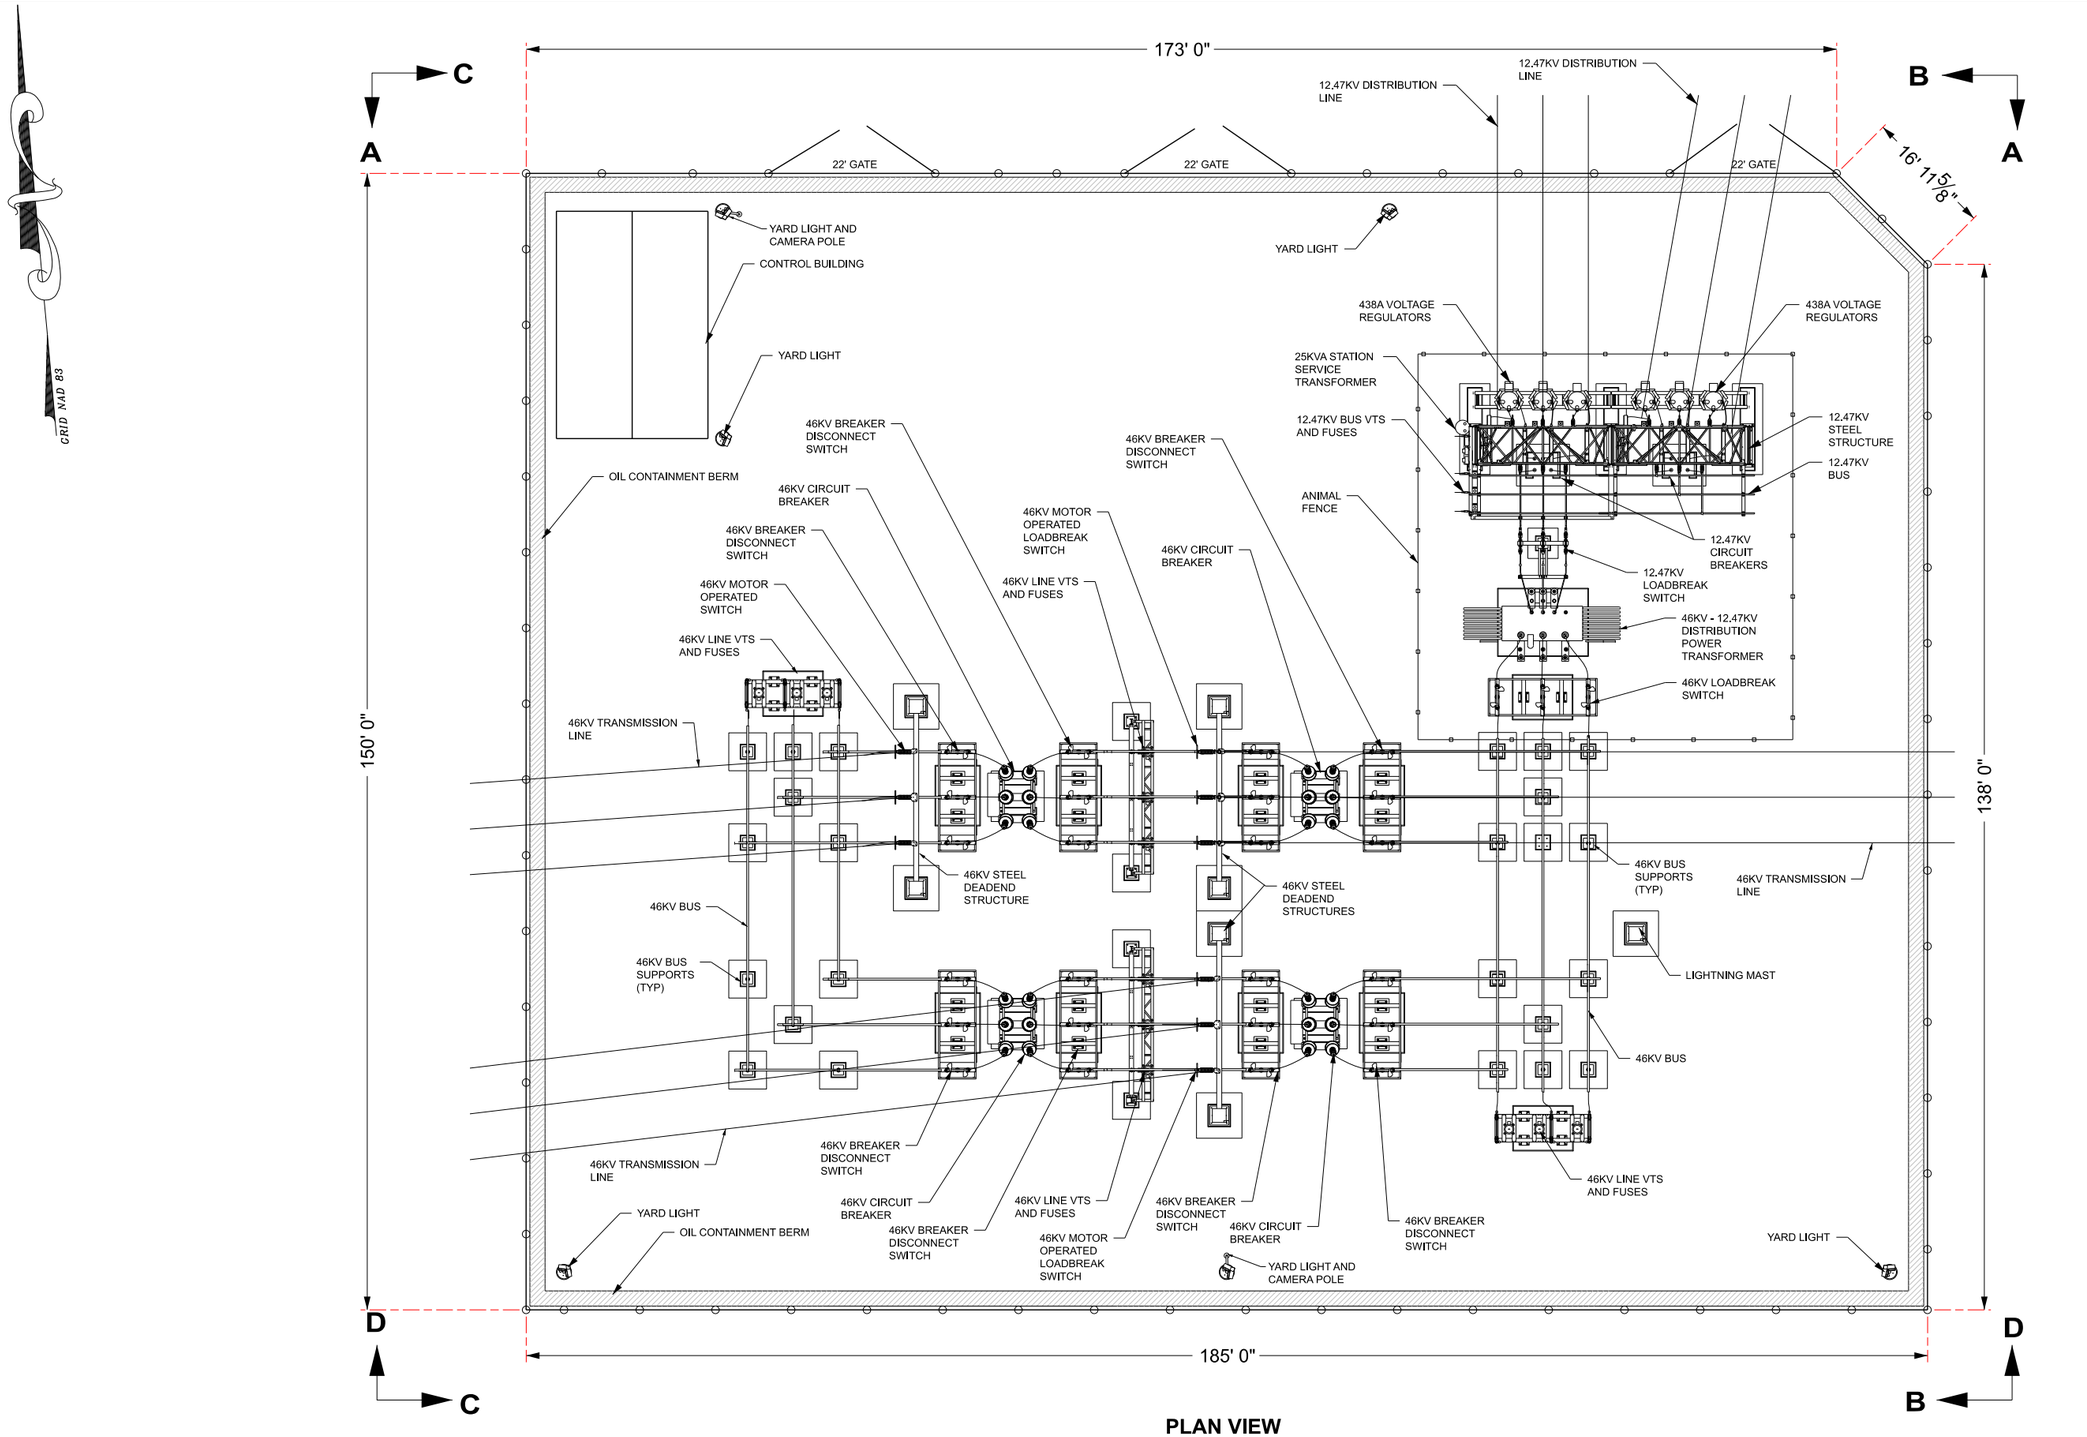

PLAN VIEW

ISSUED FOR PERMITTING
NOT FOR CONSTRUCTION

GRAPHIC SCALE
0 10' 20'
1"=10' (22x34)
1"=20' (11X17)

REV.	DATE	DR	CK	DESCRIPTION

Green Mountain Power
163 Acorn Ln, Colchester VT, 05446

GREEN MOUNTAIN POWER
Generating Possibilities Together

TAFTSVILLE SUBSTATION

SCALE: 1"=10' (22x34) 1"=20' (11x17)	DRAWN BY: SCL	APPROVED BY:	
DATE: 8-7-26	CHECKED BY:		DATE
DRAWING NUMBER: **PLAN VIEW**			REV.
FILE: L:\SUBSTATION\			