Exhibit MHG-TH-2 (Rev.)

MAPPING GENERAL NOTES

1. THIS MAP HAS BEEN PREPARED BY MANCE ENGINEERING PARTNERS, P.C. FROM THE FOLLOWING REFERENCES:
   - A: USGS QUAD MAPS FOR BENNINGTON COUNTY, VERMONT
   - B: TOWN OF MANCHESTER TAX MAPPING
   - C: GPS WORK COMPLETED BY MANCE ENGINEERING PARTNERS, P.C. IN SEPTEMBER 2017.
   - D: STATE OF VERMONT GIS INFORMATION DATABASE FOR FLOOD, LIDAR, AERIALS, AND ADDITIONAL RIVER INFORMATION
   - E: EXISTING DIGITAL BASE MAPPING COMPLETED BY SPEATH ENGINEERING IN THE YEARS 2002–2007
2. CURRENT LANDOWNER NAME & ADDRESS:

   BLACKACRE, LLC
   70 WEST STREET
   P.O. BOX 1242
   DANBURY, VT 06813–1242
3. APPLICANT:

   MHG SOLAR LLC
   P.O. BOX 1204
   MANCHESTER CENTER, VT 05255
4. SUBJECT PROPERTY IS ONE (1) PARCELS AS DESCRIBED 8.06 ACRES ON THE PROVIDED DIGITAL DRAWINGS, INCLUDING MEETES AND BOUNDS.
5. NORTH ORIENTATION IS BASED ON STATE OF VERMONT, STATE PLANE GPS COORDINATES AND ELEVATION IS BASED ON GPS READINGS.
6. THIS MAP IS NOT A BOUNDARY SURVEY AND SHOULD NOT BE CONSTRUED AS SUCH. IT IS A COMPILATION OF PROVIDED AND PUBLICLY OBTAINED DOCUMENTS AS WELL AS FIELD RECONNAISSANCE AND MAPPING RESOURCES.

LEGEND

- PROPERTY LINE
- PROPERTY LINE ADJACENT
- MAJOR CONTOUR LINE
- MINOR CONTOUR LINE
- GRAVEL
- RIGHT–OF–WAY LINE
- BUILDINGS
- TREE LINE
- FENCELINE
- UTILITY POLE / GUY
- WATER FLOW LINE
- WATER LINE
- OVERHEAD WIRES
- CONSTRUCTION RELATED DISTURBANCE LIMITS

Dig Safe System, Inc.
It's Smart. It's Free. It's the Law.
1.888.DIG.SAFE

DISTANCES

POINT OF INTEREST (POI)	DISTANCE FROM PROJECT FENCE TO POI
NORTHERN PROPERTY LINE	42 FEET
EASTERN PROPERTY LINE	64 FEET
SOUTHERN PROPERTY LINE	94 FEET
WESTERN PROPERTY LINE	110 FEET
NEAREST RESIDENCE	145 FEET
EDGE OF TRAVELED WAY RICHVILLE ROAD	84 FEET

PROJECT FENCE IS CONSIDERED THE NEAREST PROJECT RELATED STRUCTURE. THE STATUTORY SETBACK (50' FROM PROPERTY LINES AND 100' FROM EDGE OF TRAVELED WAY TO NEAREST PORTION OF SOLAR PANEL OR SUPPORT STRUCTURES) ARE SHOWN ON THE SITE PLAN.

STATE PLANE

GRAPHIC SCALE

40 0 20 40 80 160

(IN FEET)
1 inch = 40 ft.

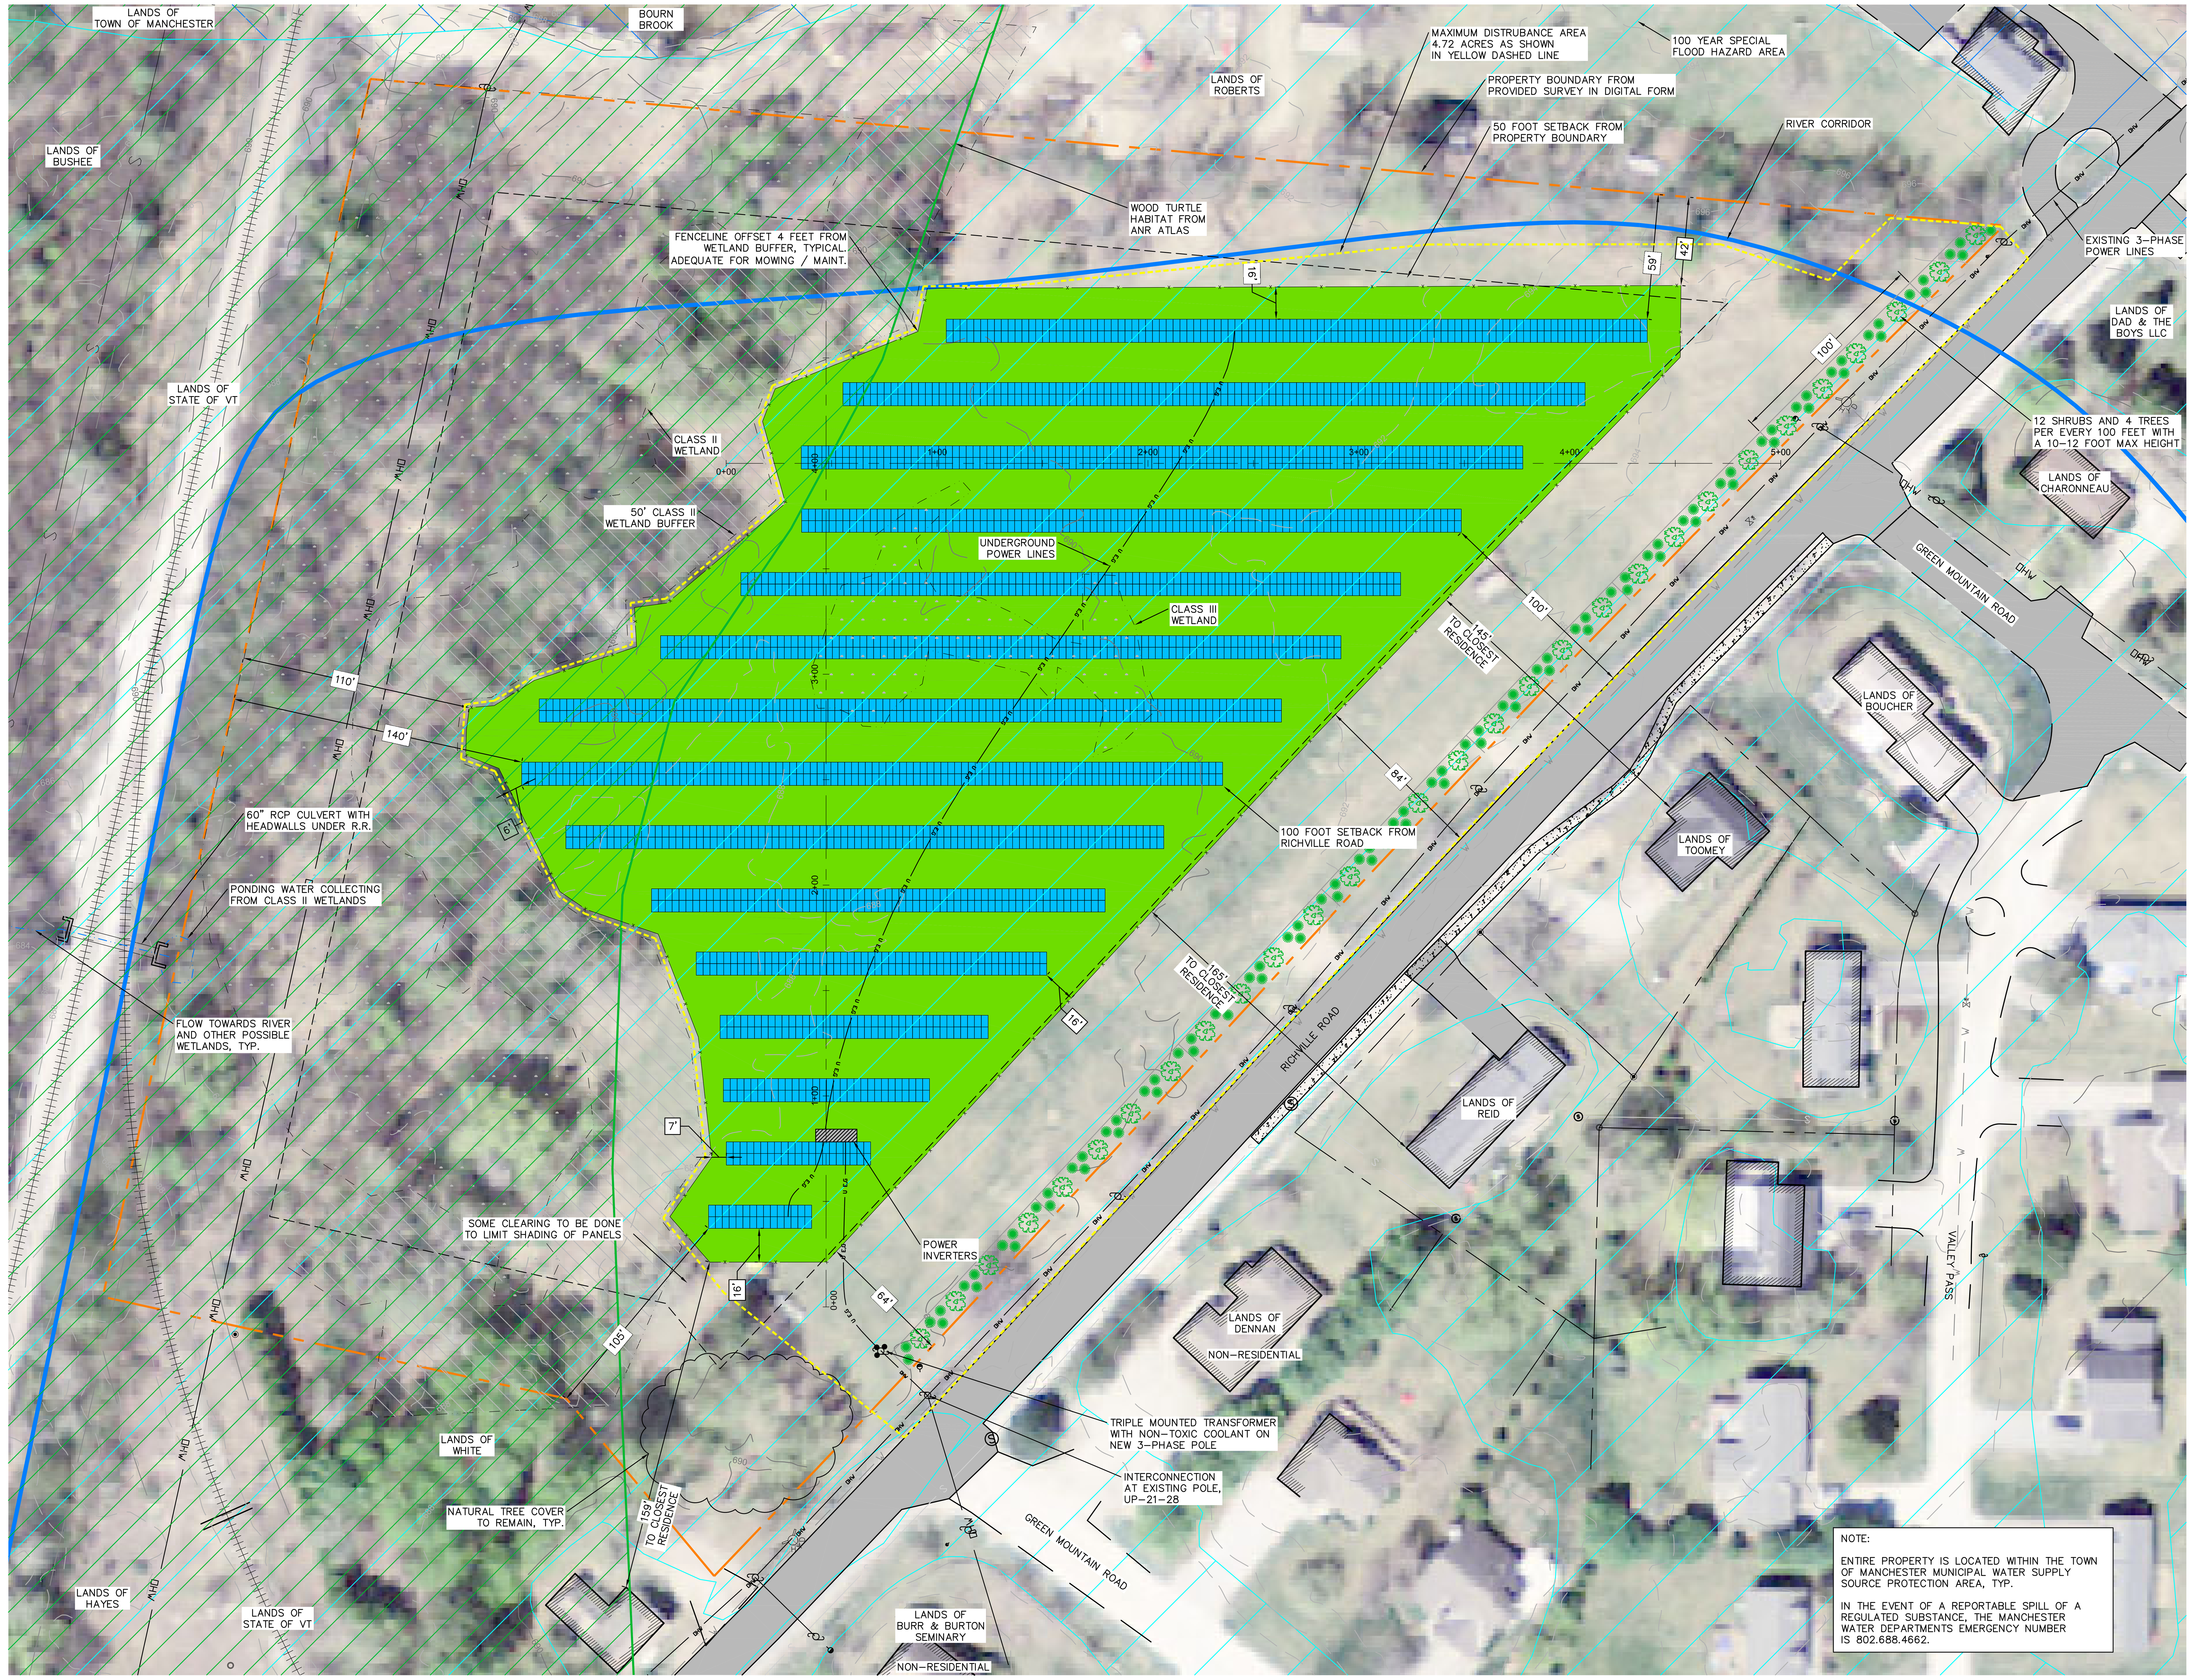

VICINITY MAP
1"=2,000'

ALL RIGHTS RESERVED. COPY OR REPRODUCTION OF THIS PLAN OR ANY PORTION THEREOF IS PROHIBITED WITHOUT THE WRITTEN PERMISSION OF THE DESIGN ENGINEER, SURVEYOR, OR ARCHITECT.

ALTERATION OF THIS DRAWING, EXCEPT BY A LICENSED P.E. IS ILLEGAL. ANY ALTERATION BY A P.E. MUST BE INDICATED AND BEAR THE APPROPRIATE SEAL, SIGNATURE AND DATE OF ALTERATION.

STATE OF VERMONT — CHRISTOPHER M. ... — No. — CIVIL — LICENSED — PROFESSIONAL ENGINEER

MANCE ENGINEERING PARTNERS, P.C.
CIVIL ENGINEERING & LAND SURVEYING

NORTHSHIRE OFFICE:
114 CEMETERY AVENUE, SUITE A-2
P.O. BOX 1446
MANCHESTER CENTER, VT 05255
802.375.3567

SOUTHSHIRE OFFICE:
125 ELM STREET
BENNINGTON, VT 05201
518.321.5675

WWW.MEPPC.COM

rev.	date	description
1.	6/26/20	ADD DISTURBANCE LIMITS, ADD CULVERT INFORMATION, ADD WATER DEPT. INFO

MHG SOLAR LLC
PROPOSED 500 KW SOLAR PROJECT
RICHVILLE ROAD SOLAR PROJECT

OVERALL SITE PLAN

TOWN OF MANCHESTER, BENNINGTON COUNTY, VERMONT

drawn CMP	checked JSW
date 5/15/20	scale 1"=40'
project no. 19–103VT	
sheet no. SP-2	