


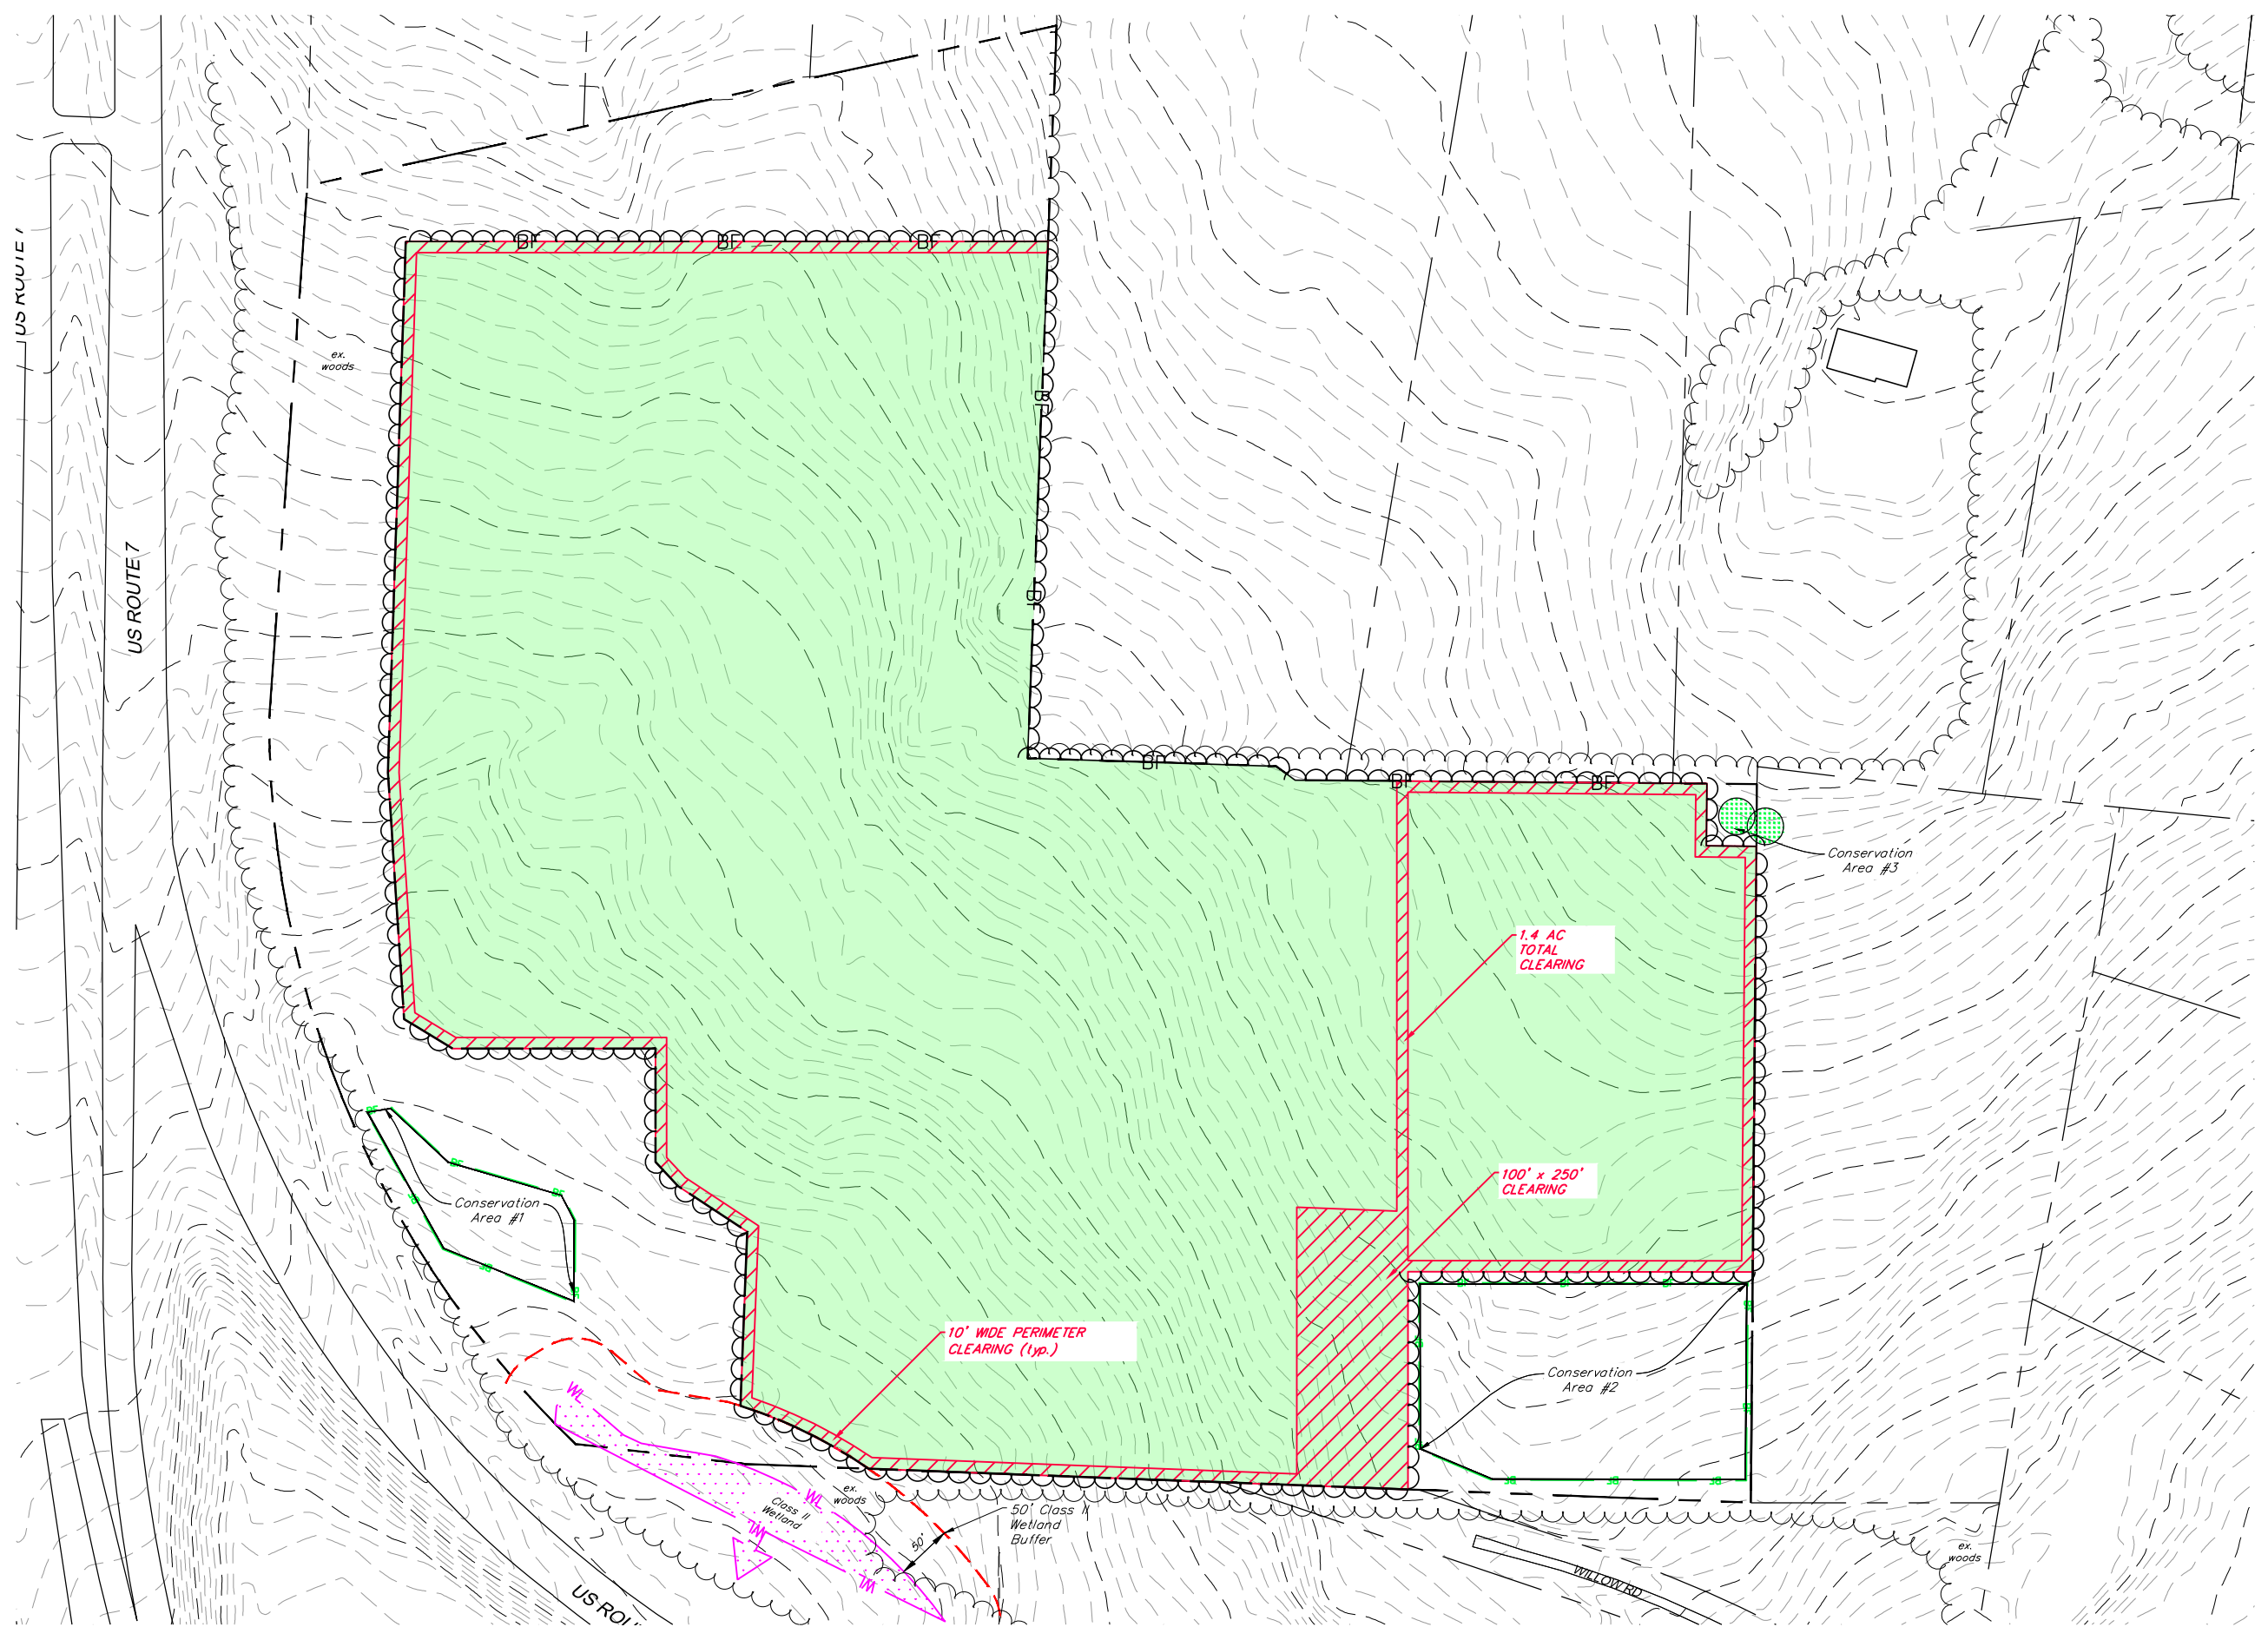

PARCEL ID 29-50-31  
WILLOW ROAD  
BENNINGTON, VERMONT