




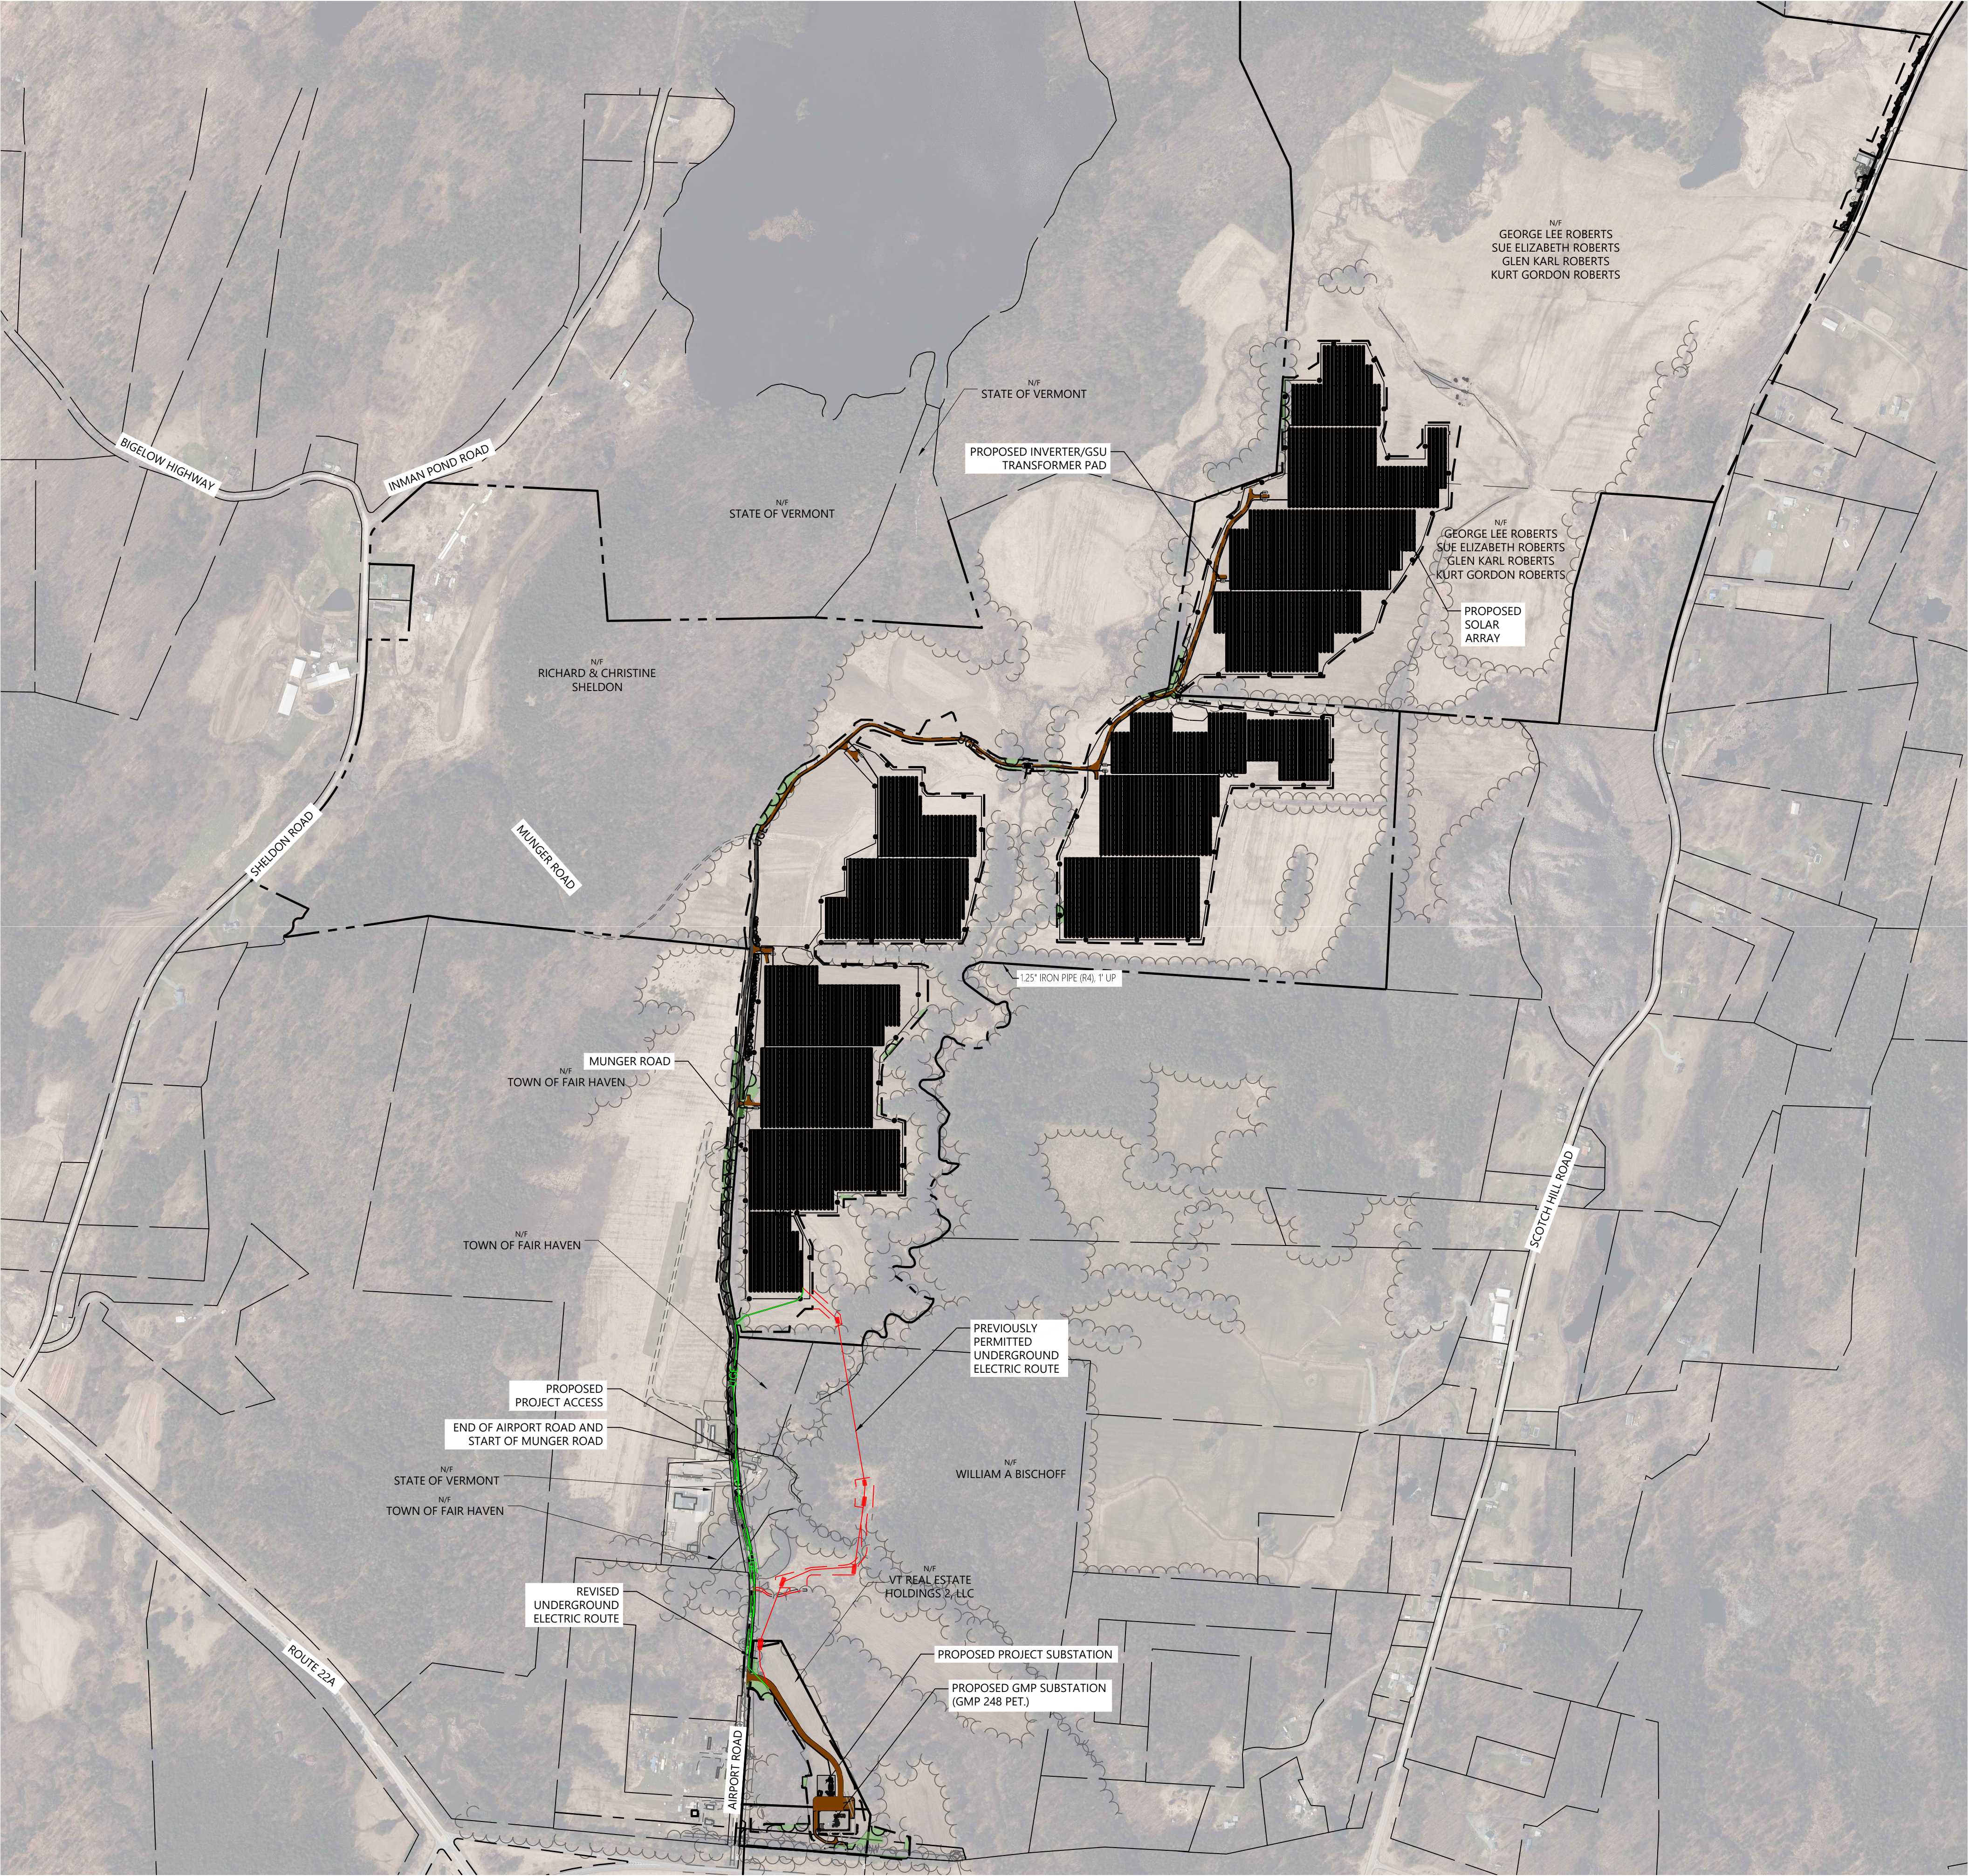

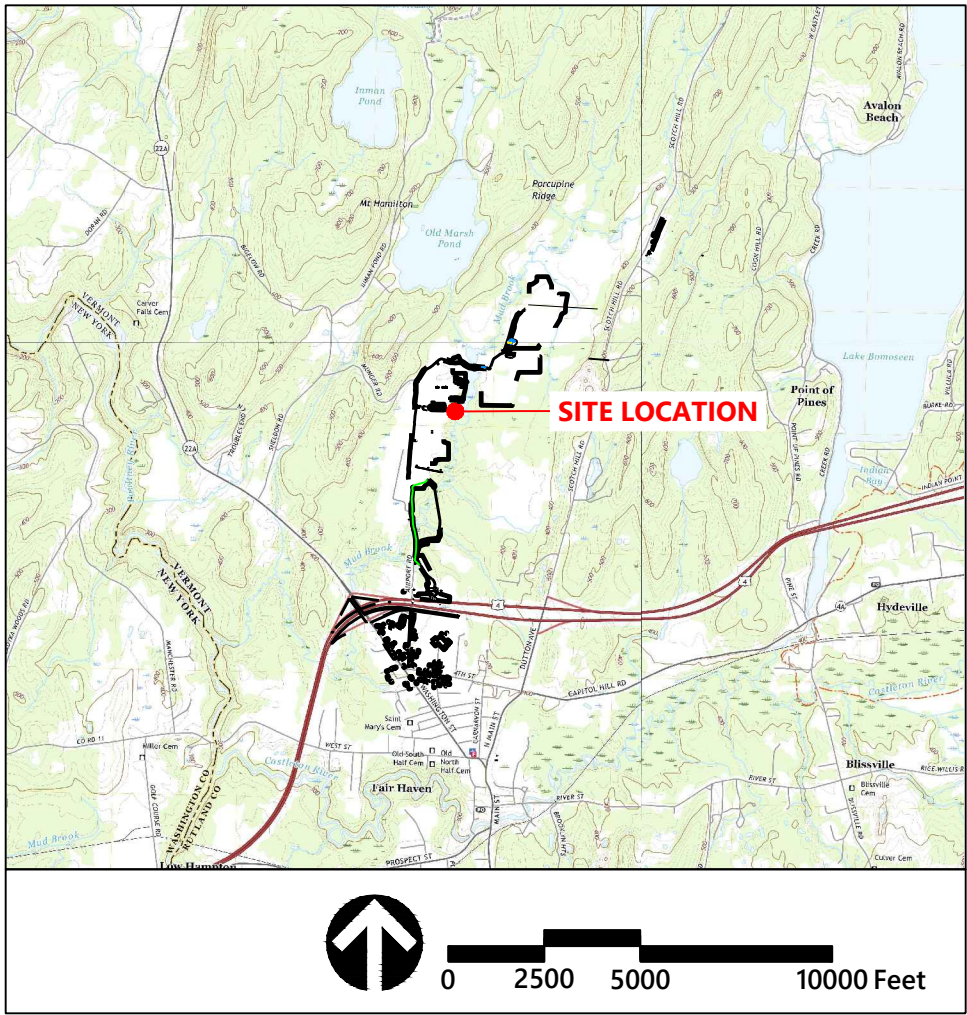

20 Winooski Falls Way
Suite 400B
Winooski, VT 05404
802.497.6100

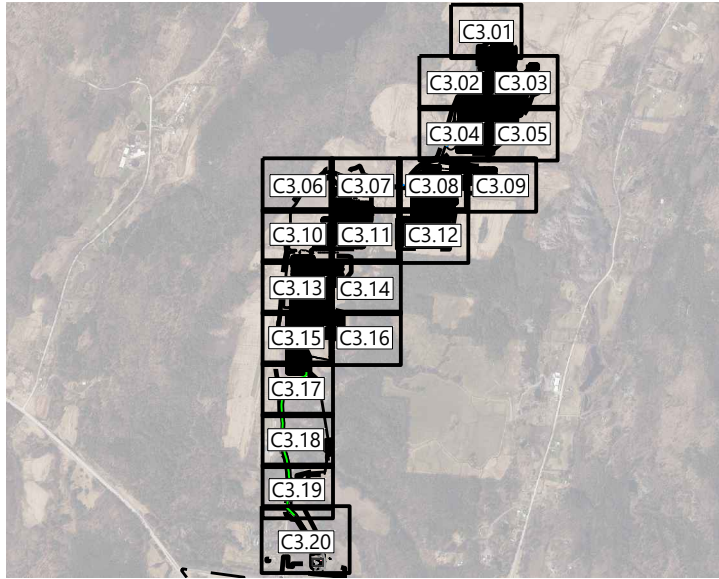

Key
Not To Scale



Fair Haven Solar
VT Real Estate
Holdings 2 LLC
1020 Sheldon Rd.
Fair Haven, VT 05262

No.	Revision	Date	Apprvd.
1	Revised Layout	7/11/2025	SMW
2	Revised Underground Electric	4/30/2026	SMW

Designed by	ZJD	Checked by	SMW
Issued for		Date	May 1, 2026

Permitting

Not Approved for Construction
Drawing Title
Site Comparison Plan

Drawing Number

C2.00

Sheet 3 of 40

Project Number
58071.02

